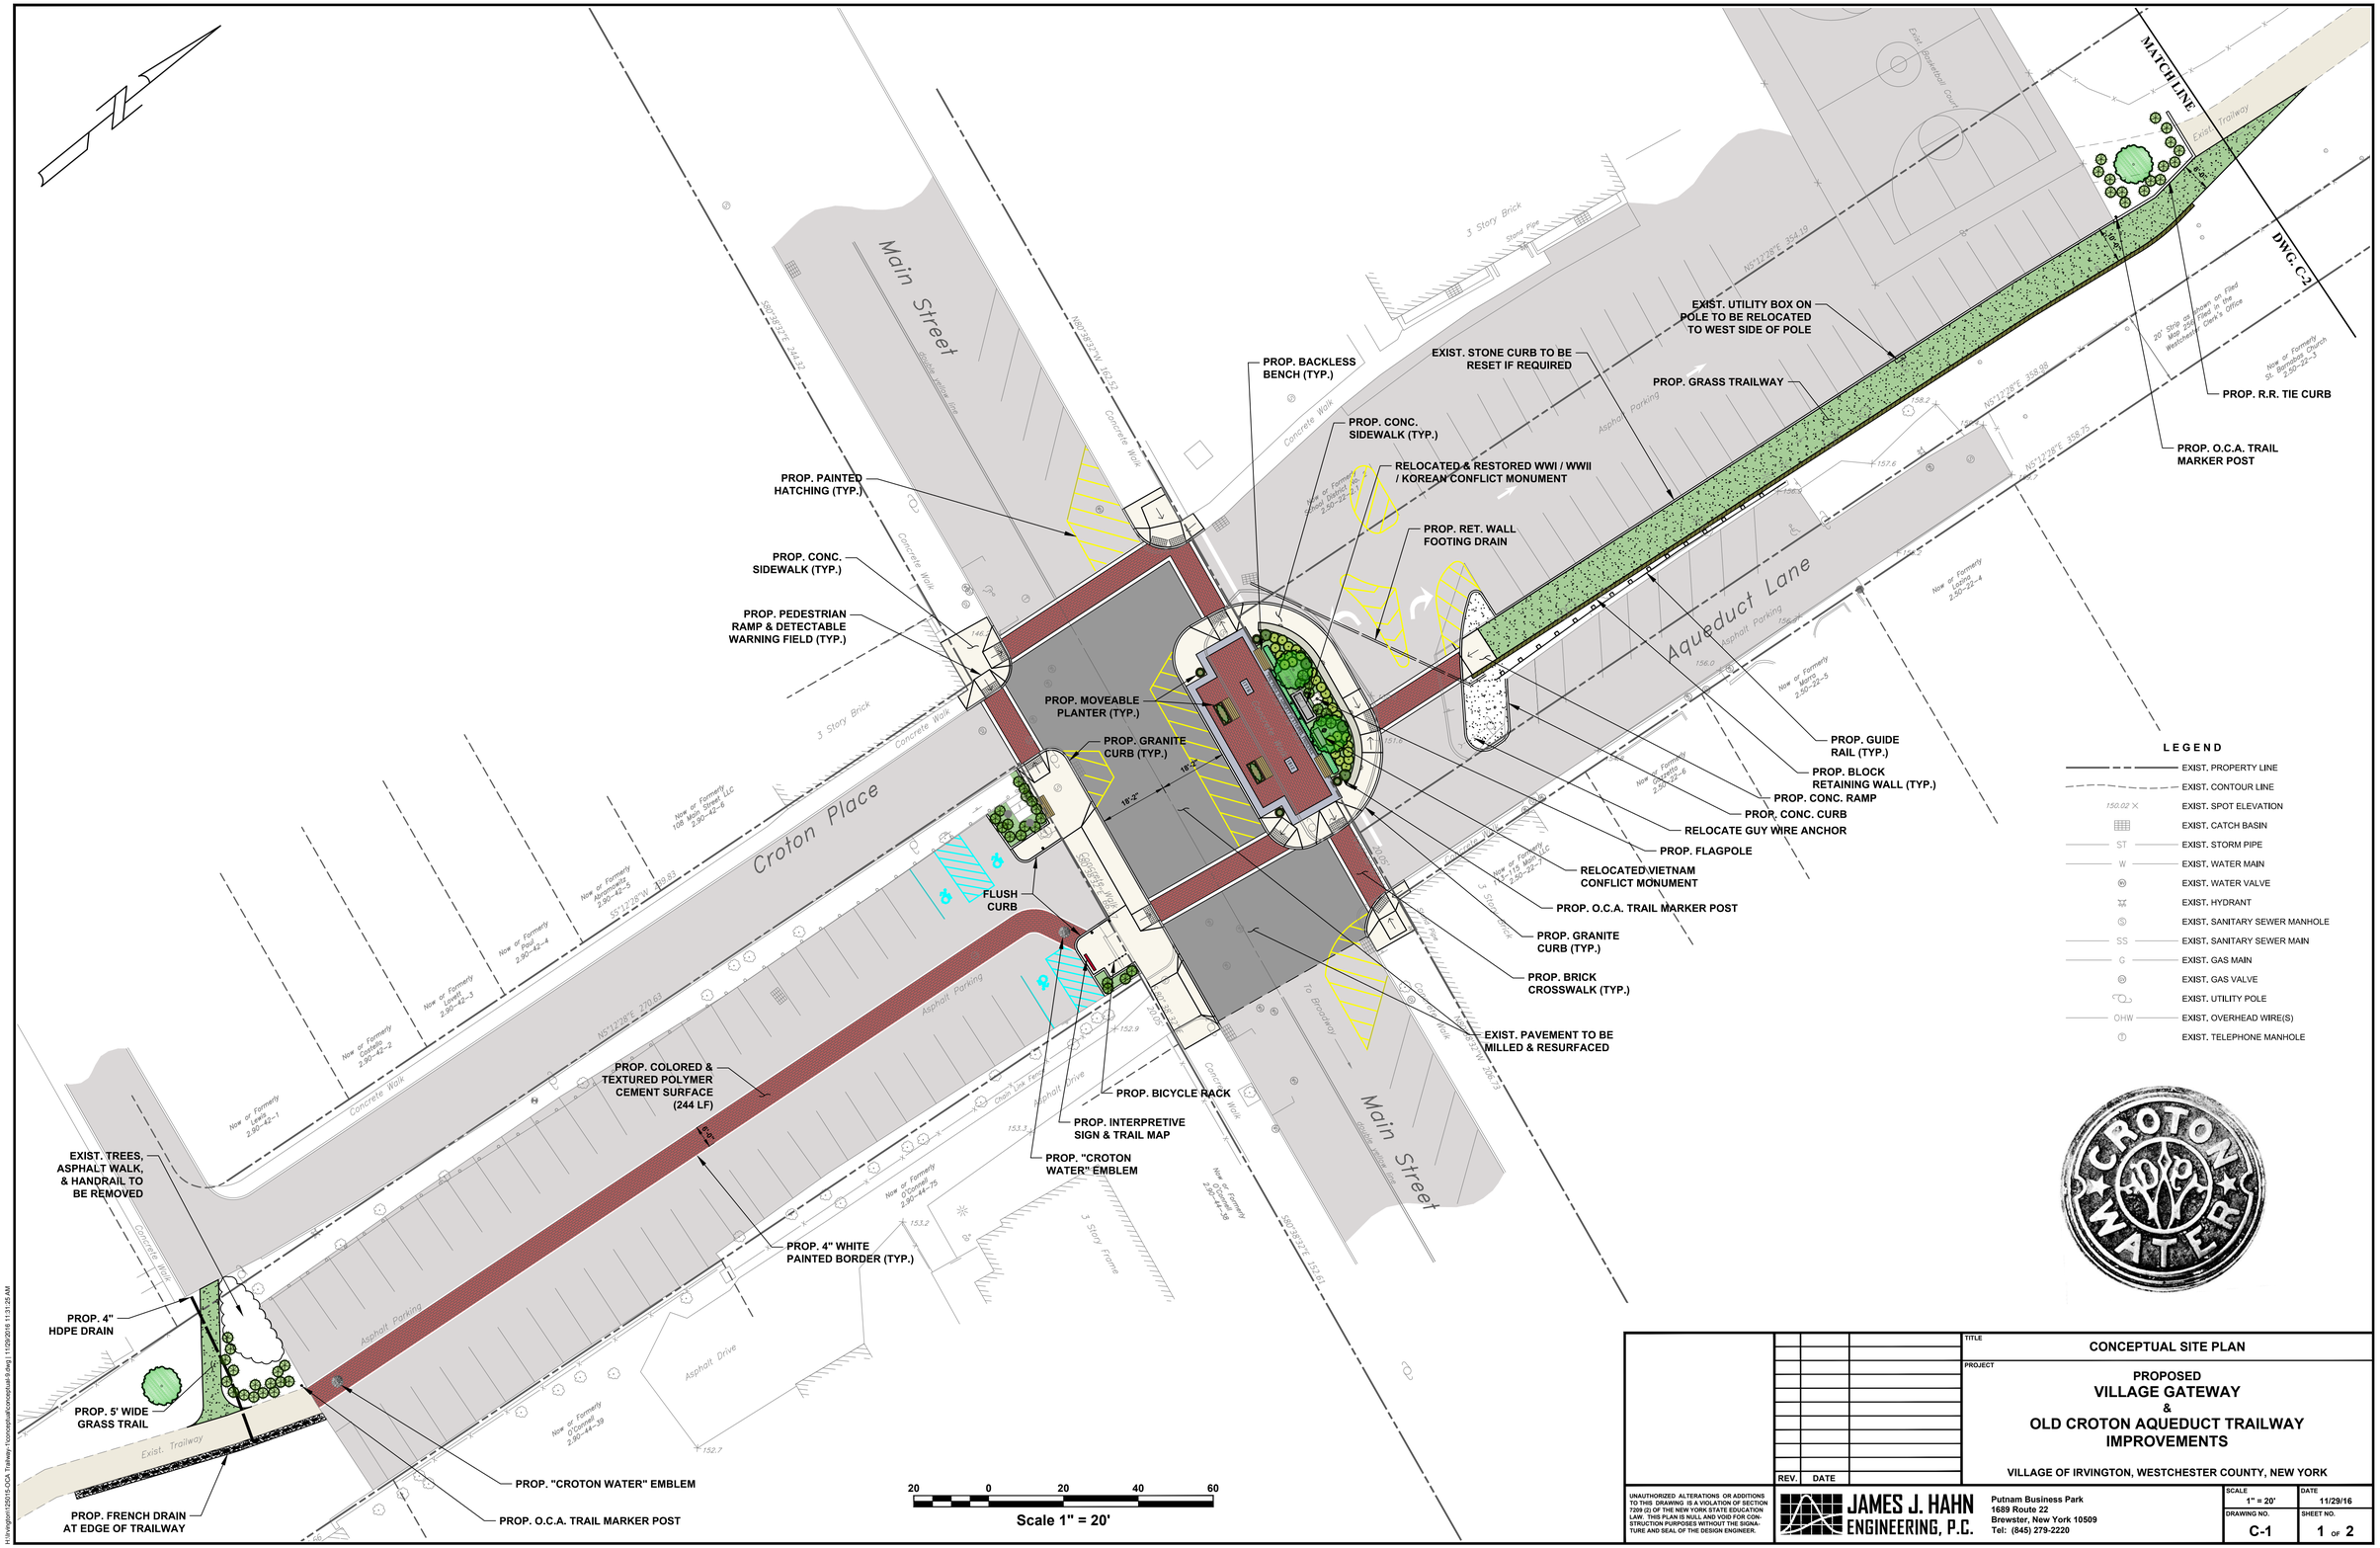

REV.	DATE

TITLE
CONCEPTUAL SITE PLAN

PROJECT
PROPOSED
VILLAGE GATEWAY
&
OLD CROTON AQUEDUCT TRAILWAY IMPROVEMENTS

VILLAGE OF IRVINGTON, WESTCHESTER COUNTY, NEW YORK

UNAUTHORIZED ALTERATIONS OR ADDITIONS TO THIS DRAWING IS A VIOLATION OF SECTION 7209 (2) OF THE NEW YORK STATE EDUCATION LAW. THIS PLAN IS NULL AND VOID FOR CONSTRUCTION PURPOSES WITHOUT THE SIGNATURE AND SEAL OF THE DESIGN ENGINEER.

JAMES J. HAHN ENGINEERING, P.C.
Putnam Business Park
1689 Route 22
Brewster, New York 10509
Tel: (845) 279-2220

SCALE	DATE
1" = 20'	11/29/16
DRAWING NO.	SHEET NO.
C-1	1 OF 2

H:\Irvington\12015-C-2A_Trailway_Footscape\Conceptual\B-Eng | 11/29/2016 1:31:25 AM

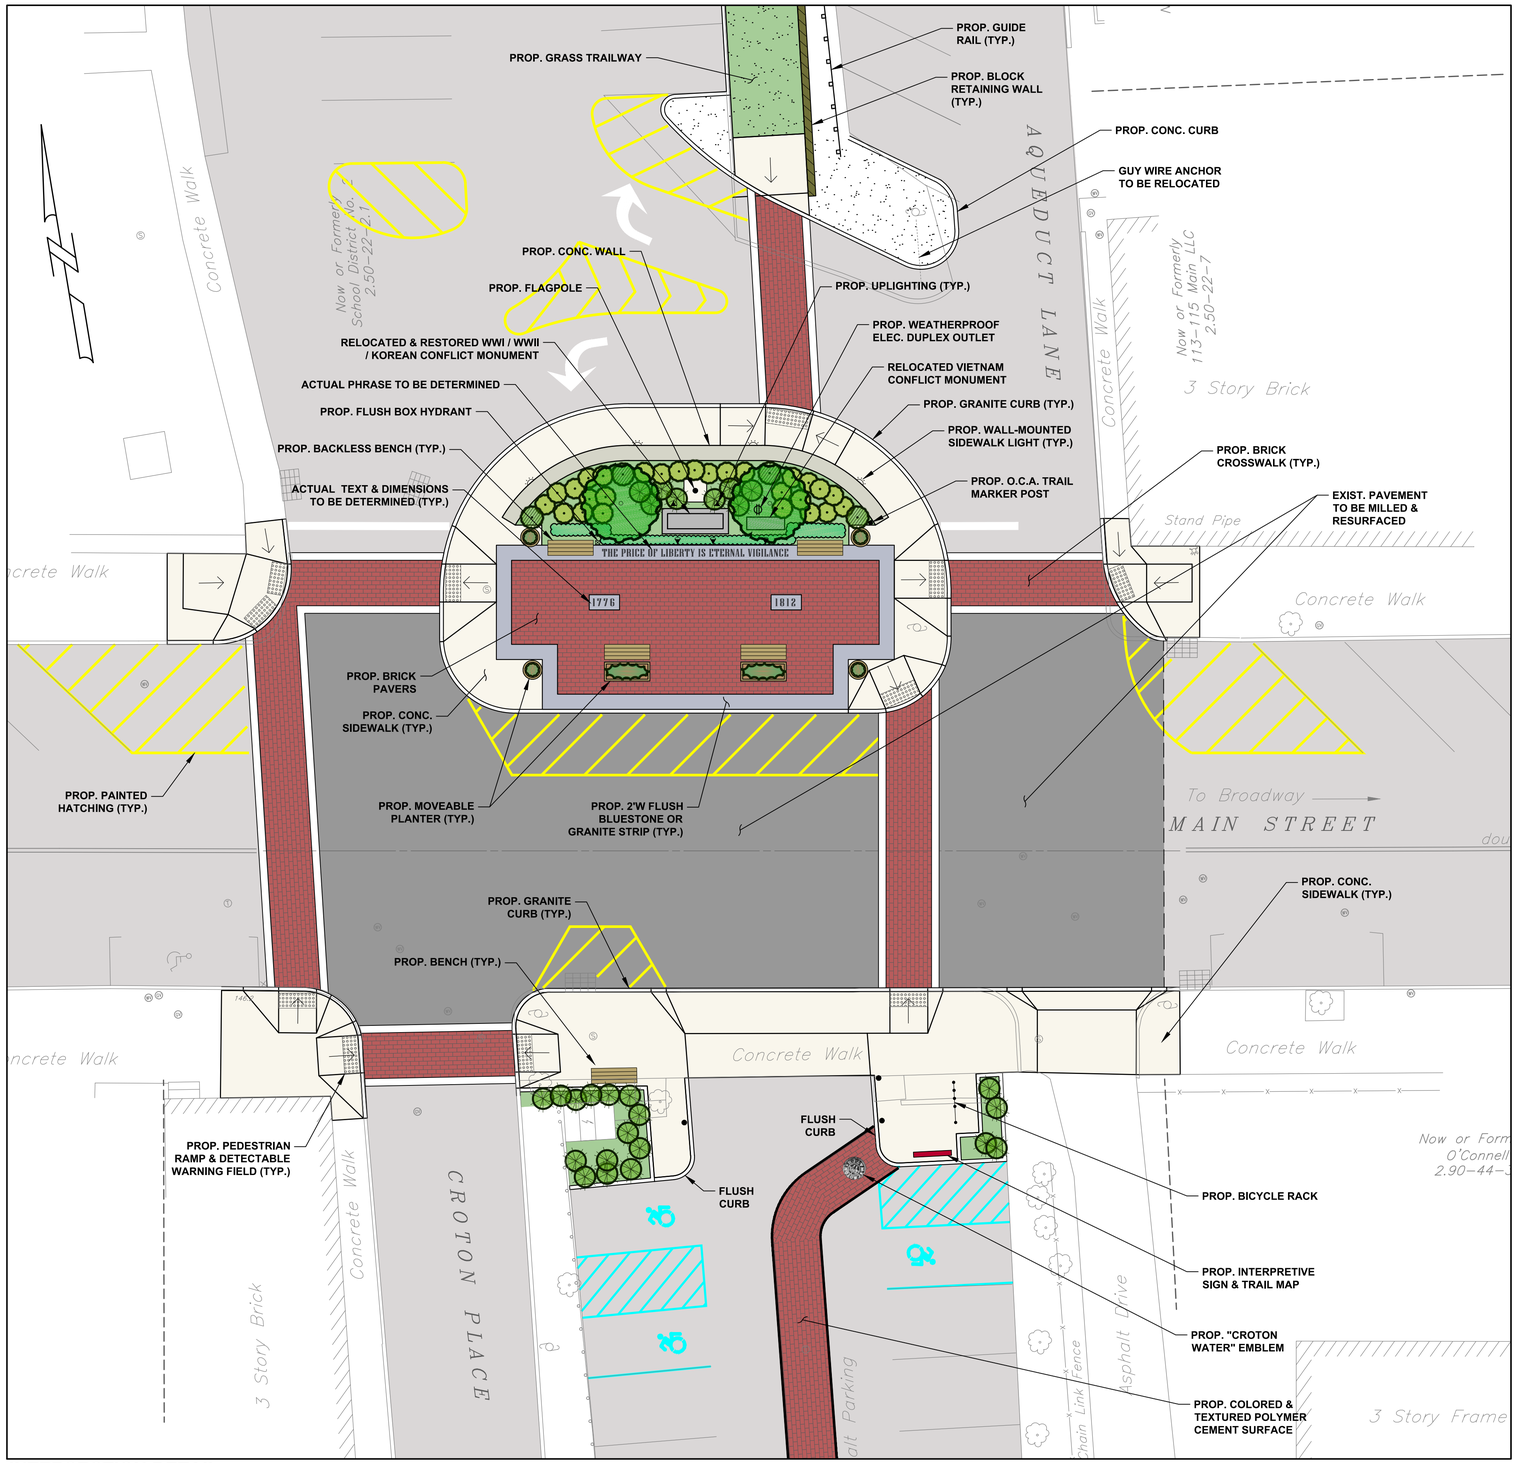

INTERSECTION DETAIL

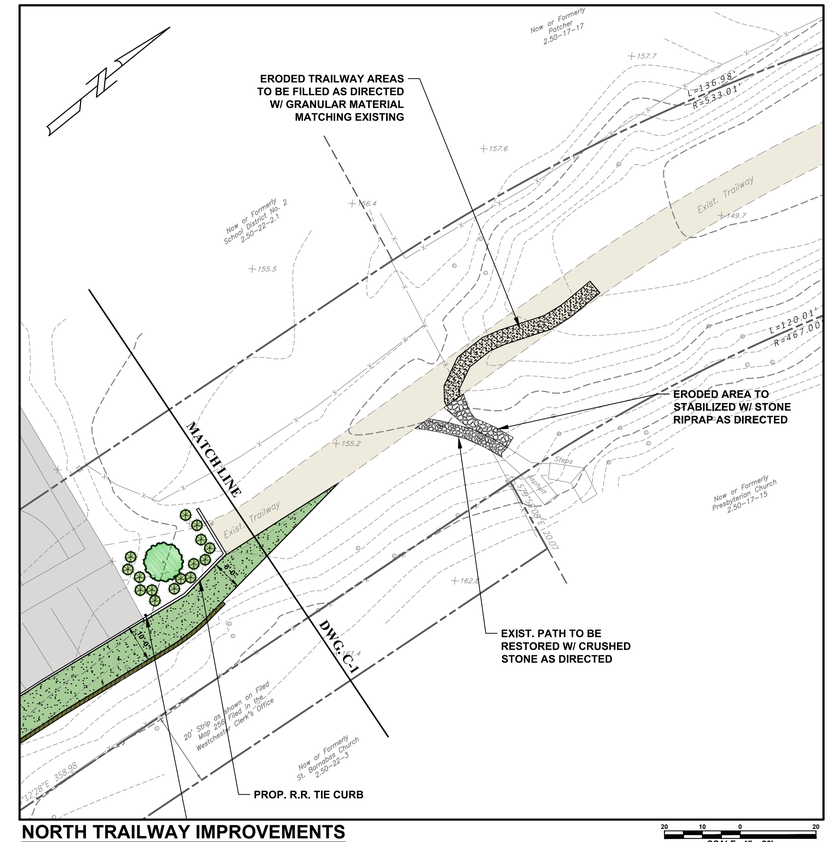

NORTH TRAILWAY IMPROVEMENTS

REV.	DATE

TITLE
INTERSECTION DETAIL & NORTH TRAILWAY IMPROVEMENTS

PROJECT
PROPOSED
VILLAGE GATEWAY
&
OLD CROTON AQUEDUCT TRAILWAY IMPROVEMENTS

VILLAGE OF IRVINGTON, WESTCHESTER COUNTY, NEW YORK

UNAUTHORIZED ALTERATIONS OR ADDITIONS TO THIS DRAWING IS A VIOLATION OF SECTION 7209 (2) OF THE NEW YORK STATE EDUCATION LAW. THIS PLAN IS NULL AND VOID FOR CONSTRUCTION PURPOSES WITHOUT THE SIGNATURE AND SEAL OF THE DESIGN ENGINEER.

JAMES J. HAHN ENGINEERING, P.C.
Putnam Business Park
1689 Route 22
Brewster, New York 10509
Tel: (845) 279-2220

SCALE	DATE
AS NOTED	11/29/16
DRAWING NO.	SHEET NO.
C-2	2 OF 2

V:\Irvington\2015\OCA Trailway Improvements\Concept\Concept-8.dwg | 11/29/2016 11:35:11 AM