ATTACHMENTS

SUNNYSIDE BROOK TRIBUTARY

RIVERVIEW ROAD BROOK TRIBUTARY

MAIN STREET TRIBUTARY

BARNEY BROOK TRIBUTARY

TRIBUTARY OF BARNEY BROOK

IRVINGTON RIDGELINE

HUDSON RIVER

A1 A2 A3 A4

B1 B2 B3

C1 C2 C3

D1 D2 D3 D4 D5 D6 D7

E1 E2

Sunnyside Brook

Riverview Road Brook

Barney Brook

tributary of Barney Brook

Irvington Reservoir

Halkey Pond

Woodlands Lake

Saw Mill River

400 0 400 800 1200

Scale 1" = 400'

Tc FLOW PATH
STORMWATER OUTFALL
VILLAGE BOUNDARY
CONTOUR LINE
SUBCATCHMENT BOUNDARY
DESIGN POINT
WATER BODY
STORMWATER RETENTION AREA
100 YEAR FLOODPLAIN
500 YEAR FLOODPLAIN
MAJOR TRIBUTARY AREA BOUNDARY

LEGEND

TITLE: TRIBUTARY AREA MAP

PROJECT: VILLAGE OF IRVINGTON FLOOD STUDY

VILLAGE OF IRVINGTON, WESTCHESTER COUNTY, NEW YORK

REV.	DATE	DESCRIPTION

UNAUTHORIZED ALTERATIONS OR ADDITIONS TO THIS DRAWING IS A VIOLATION OF SECTION 7209 (2) OF THE NEW YORK STATE EDUCATION LAW. THIS PLAN IS NULL AND VOID FOR CONSTRUCTION PURPOSES WITHOUT THE SIGNATURE AND SEAL OF THE DESIGN ENGINEER.

HAHN ENGINEERING
Putnam Business Park
1689 Route 22
Brewster, New York 10509
Tel: (845) 279-2220

SCALE: 1" = 400'
DATE: 09/30/10
DRAWING NO.: DR-1
SHEET NO.: of

H:\Irvington\12301\Village Stormwater Evaluation\Drawings\12301\dwg\Report\tributaries.dwg, 1:12301, Nov 14, 2011 - 2:35pm

SUNNYSIDE BROOK TRIBUTARY

RIVERVIEW ROAD BROOK TRIBUTARY

MAIN STREET TRIBUTARY

BARNEY BROOK TRIBUTARY

TRIBUTARY OF BARNEY BROOK

IRVINGTON RIDGELINE

A1 A2 A3 A4 B1 B2 B3 C1 C2 C3 D1 D2 D3 D4 D5 D6 D7 E1 E2

Sunnyside Brook

Riverview Road Brook

Barney Brook

tributary of Barney Brook

Halsey Pond

Irvington Reservoir

Woodlands Lake

Saw Mill River

HUDSON RIVER

400 0 400 800 1200

Scale 1" = 400'

Tc FLOW PATH
STORMWATER OUTFALL
VILLAGE BOUNDARY
CONTOUR LINE
SUBCATCHMENT BOUNDARY
DESIGN POINT
WATER BODY
STORMWATER RETENTION AREA
100 YEAR FLOODPLAIN
500 YEAR FLOODPLAIN
MAJOR TRIBUTARY AREA BOUNDARY

LEGEND

REV.	DATE	DESCRIPTION

TITLE: TRIBUTARY AREA MAP

PROJECT: VILLAGE OF IRVINGTON FLOOD STUDY

VILLAGE OF IRVINGTON, WESTCHESTER COUNTY, NEW YORK

UNAUTHORIZED ALTERATIONS OR ADDITIONS TO THIS DRAWING IS A VIOLATION OF SECTION 7209 (2) OF THE NEW YORK STATE EDUCATION LAW. THIS PLAN IS NULL AND VOID FOR CONSTRUCTION PURPOSES WITHOUT THE SIGNATURE AND SEAL OF THE DESIGN ENGINEER.

HAHN ENGINEERING
Putnam Business Park
1689 Route 22
Brewster, New York 10509
Tel: (845) 279-2220

SCALE: 1" = 400' | DATE: 09/30/10 | DRAWING NO.: DR-2 | SHEET NO.: OF

H:\Irvington\125001\Village Stormwater Evaluation\Drawings 125001\dwg\Report\tributaries.mxd, 1:25000, dwg Mar 14, 2011 - 2:28pm

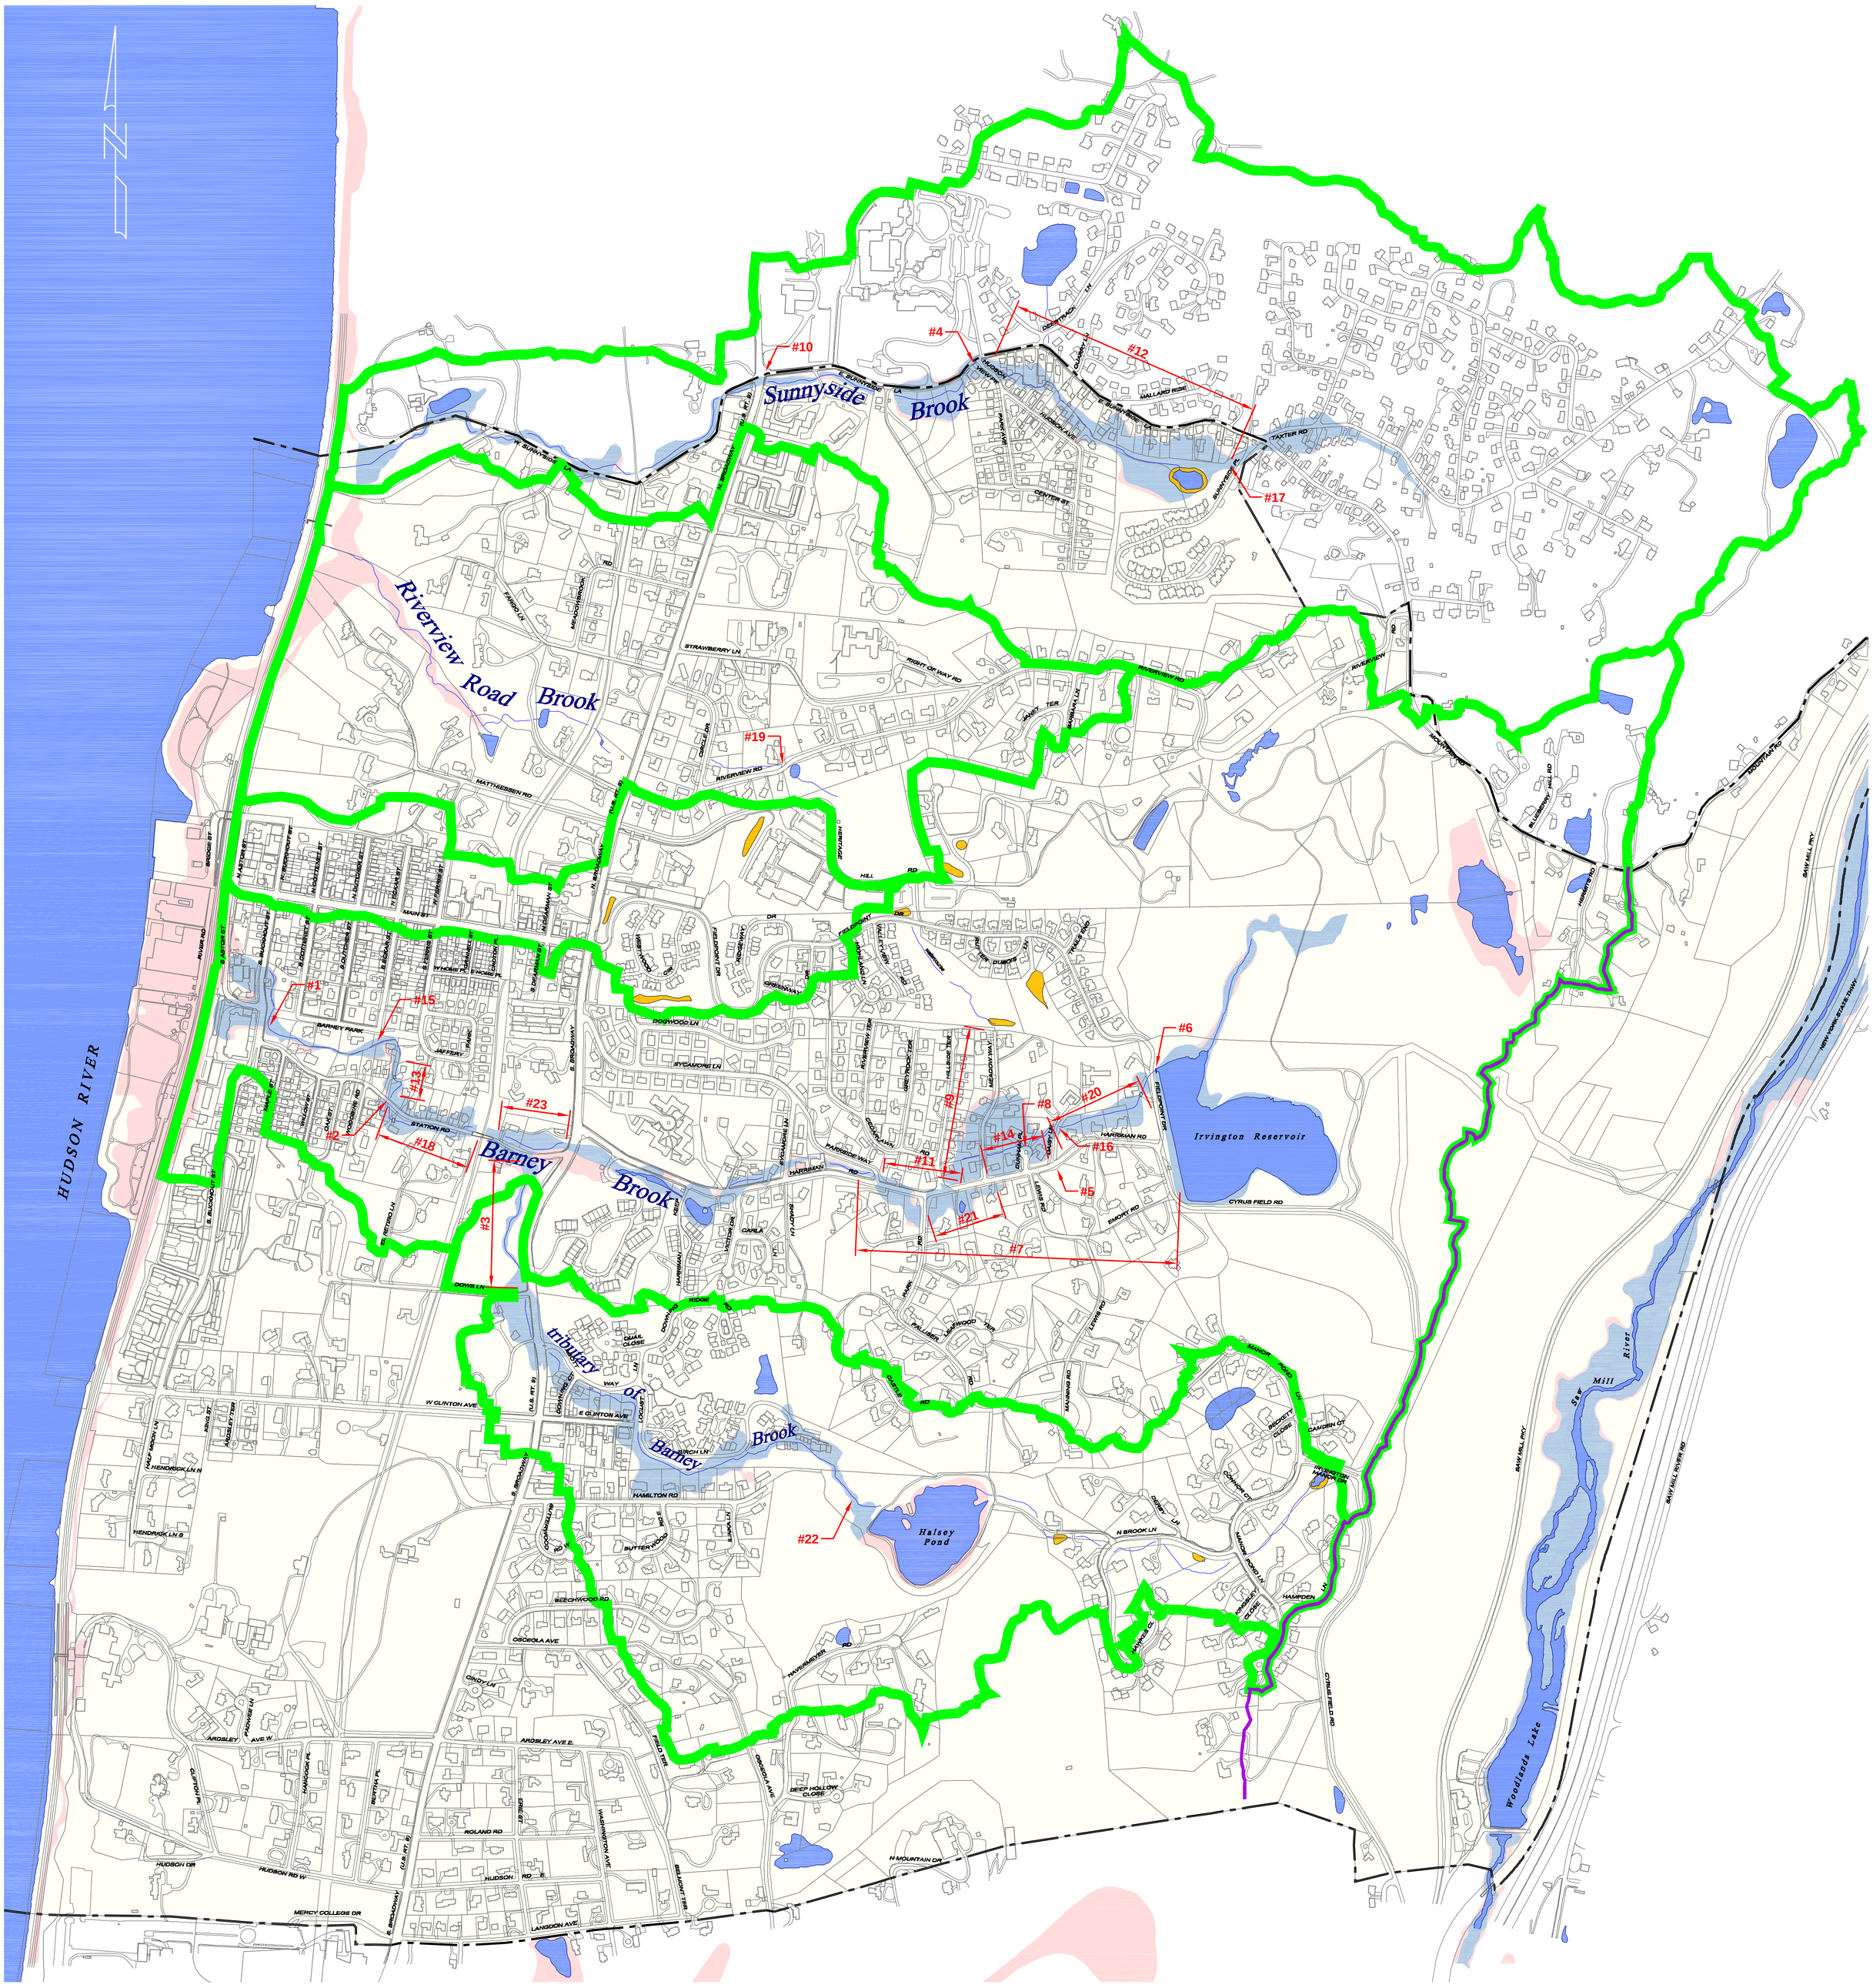

REV.	DATE	DESCRIPTION

TITLE: PROJECT LOCATION MAP

PROJECT: VILLAGE OF IRVINGTON FLOOD STUDY

VILLAGE OF IRVINGTON, WESTCHESTER COUNTY, NEW YORK

UNAUTHORIZED ALTERATIONS OR ADDITIONS TO THIS DRAWING IS A VIOLATION OF SECTION 7209 (2) OF THE NEW YORK STATE EDUCATION LAW. THIS PLAN IS NULL AND VOID FOR CONSTRUCTION PURPOSES WITHOUT THE SIGNATURE AND SEAL OF THE DESIGN ENGINEER.

HAHN ENGINEERING
Putnam Business Park
1689 Route 22
Brewster, New York 10509
Tel: (845) 279-2220

SCALE: 1" = 400' | DATE: 09/30/10

DRAWING NO.: DR-4 | SHEET NO.: OF

H:\Irvington\125003.V\Village Stormwater Evaluation\Drawings 125003\dwg\Report\drawings.mxd, 1:25000, dwg May 14, 2011 - 2:44pm